



电源线（220V，3×2.5mm²铜芯护套电缆）引至门洞上方，预留5米

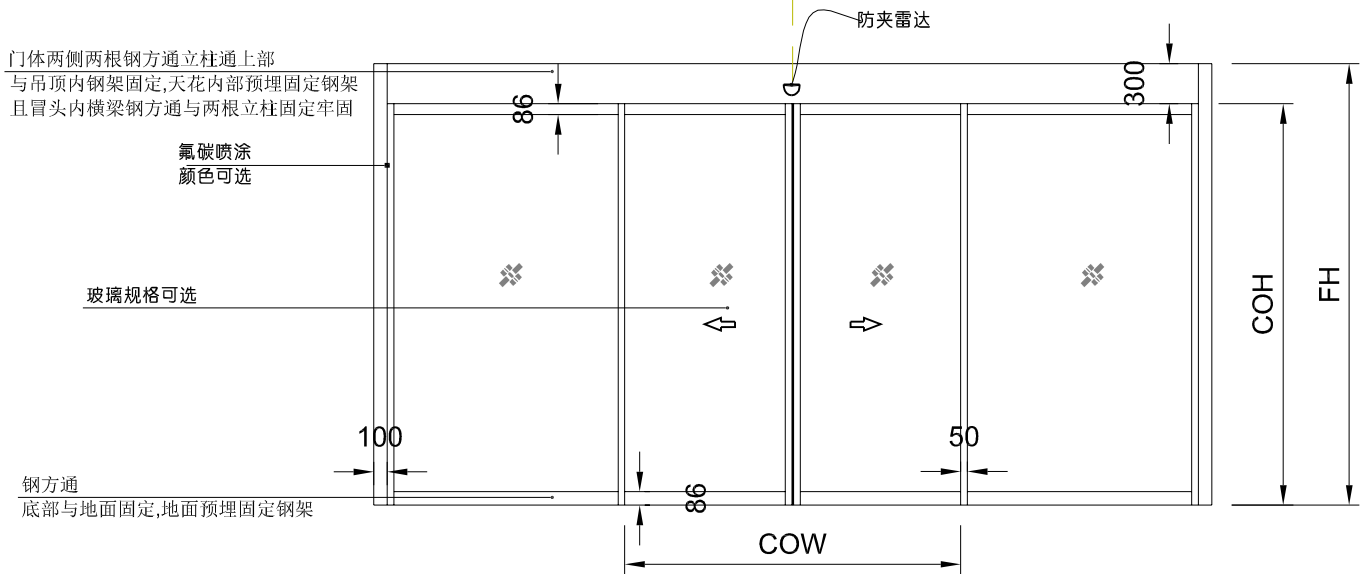

ELEVATION
立面图

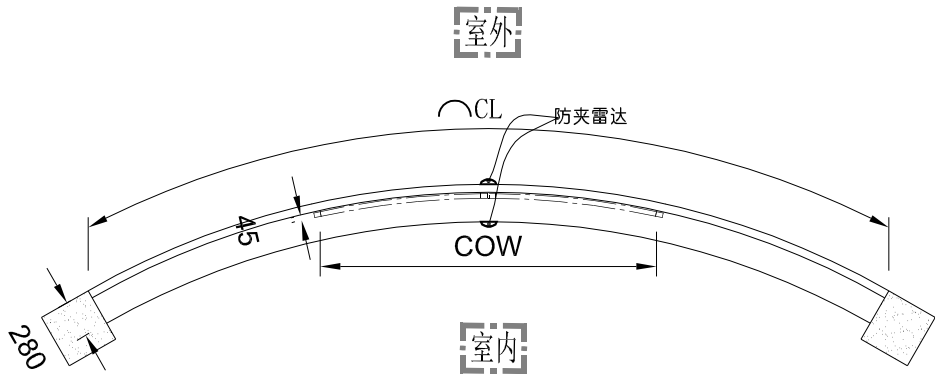

PLAN
平面图

说明:


- 图中所示洞口尺寸均为精装修完成后的尺寸，请确认此尺寸。
- 本方案我司仅提供弧形门一座，弧形门与地面及天花生根固定，与周边结构不能有硬性接触。
- 地面不平整度误差不超过±3mm，坚实层厚度不小于200mm。
- 门区安装范围内无地热线缆等管线设施，以免安装时造成破坏。

NOTE: All designs are the sole property of ASSA ABLOY Entrance Systems (Shanghai) Co., Ltd. and may not be used without their written permission. Figured dimensions only are to be used 'For Construction' and any scaling of the drawing will be at the Contractor's risk. Contractors are to verify all dimensions on-site and any discrepancies shall be addressed in writing to this office, for clarification prior to the commencement of the work, otherwise the Contractor shall bear full responsibility for any associated cost. Any claims for variations or extras shall be submitted to this office for assessment prior to approval of any such variation or extra.
备注：图中所有设计及其说明的版权均属于亚萨合莱自动门系统(上海)有限公司所有。除非获得本公司的书面同意否则不得以任何形式进行使用和复制。本图不作为施工图使用，所有尺寸必须实地检查复核，不得以图纸量度为准。所有产品的规格型号、附件、材料及数量以最终合同文本为准。

60*60*4镀锌弧形方管

2mm厚弧形铝单板

成品自动感应门

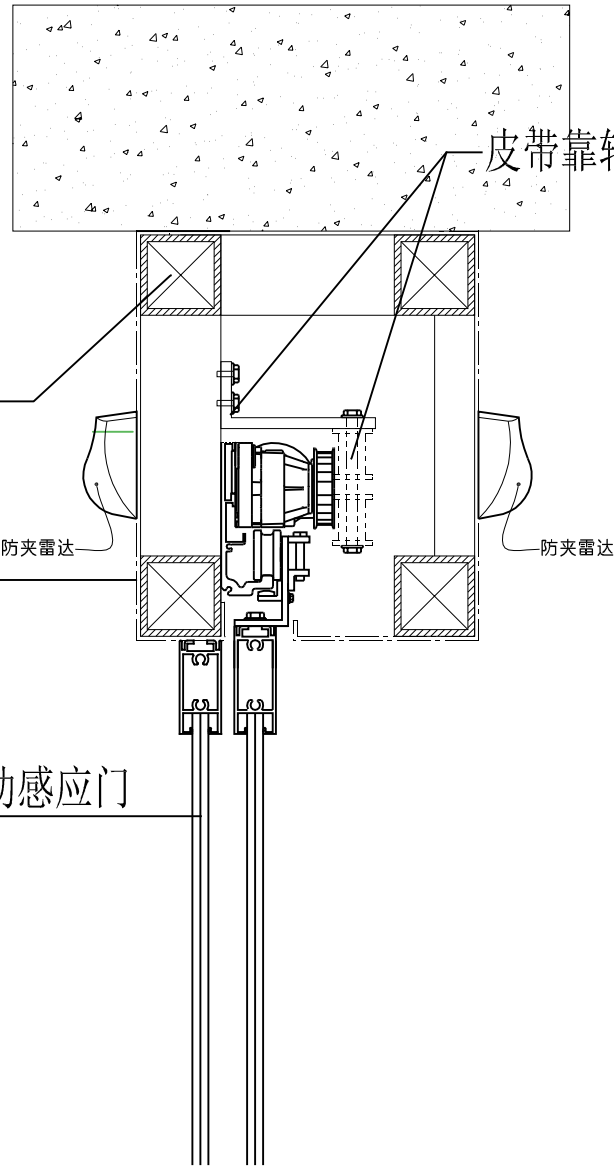

修改:
REVISION

序号 No.	日期 DATE	摘要 DISCRIPTION
5		
4		
3		
2		
1		

工程编号:
JOB No.

工程名称:
PROJECT

业主:
OWNER

承包商:
CONTRACTOR

建筑设计:
ARCHITECT

设计阶段:
STAGE OF THE DESIGN
方案设计

资质等级:
QUALIFICATION GRADE

ASSA ABLOY

亚萨合莱自动门系统(上海)有限公司
ASSA ABLOY Entrance Systems (Shanghai) Co., Ltd.

图名:
TITLE

弧形门

设计:
DESIGNER

制图
DRAWER

审核:
APPROVAL

日期:
DATE

比例:
SCALE
1:50

图号:
DRAWING No.

版号:
REV.

图幅:
FORMAT

1

A3

序号	门区编号	单位	数量	型号规格	门区位置说明	备注
----	------	----	----	------	--------	----