



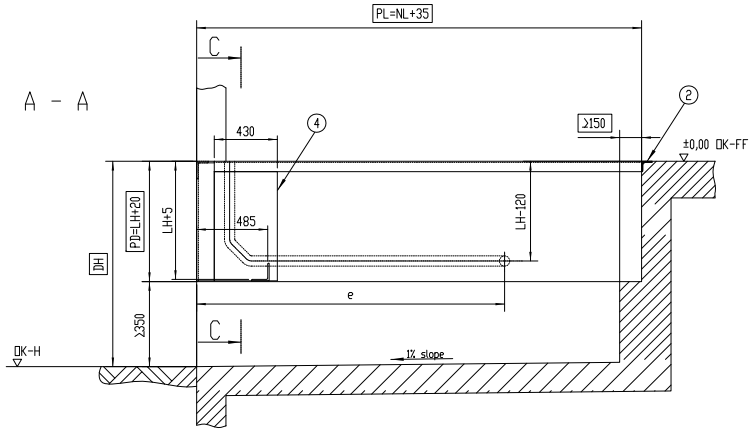


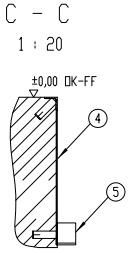


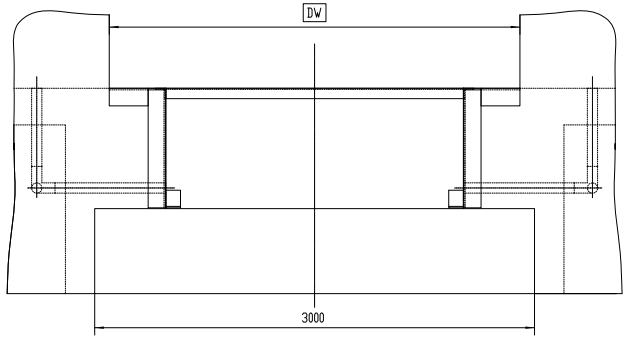

Check the minimum depth for tail-lift
recommendation = 3000 mm

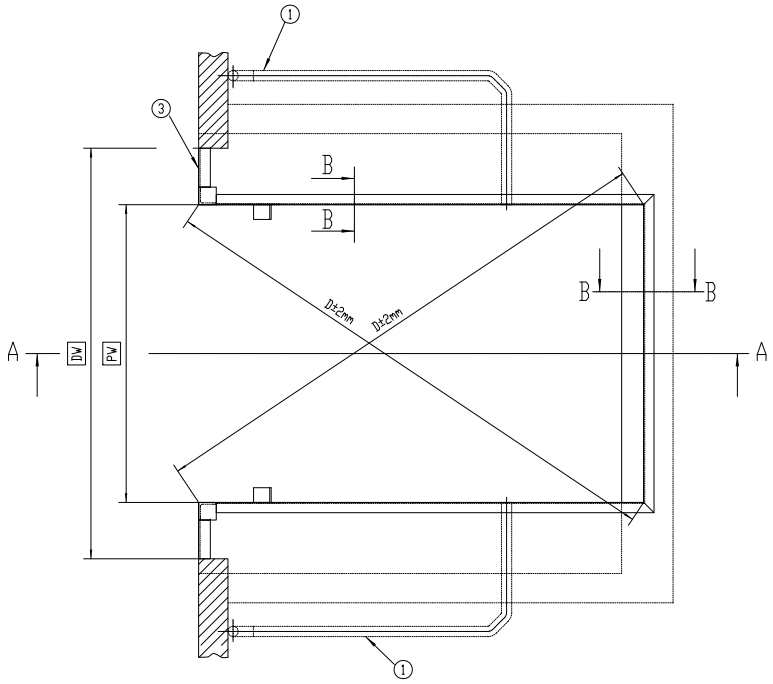

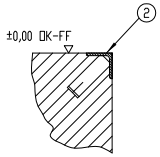

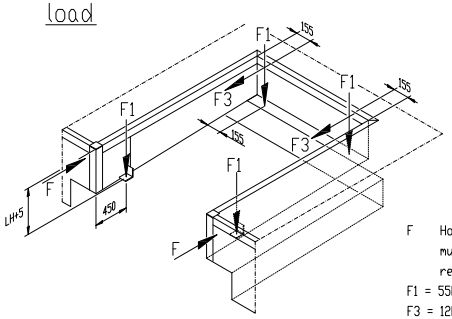

F Horizontal impact load (100kN)
must be absorbed by the structure,
recommended according to DIN 1055-9
F1 = 55kN cross traffic position
F3 = 12KN brake force

NL	2000	2000	2450	2450	2500	2500	3000	3000
LH	600	700	600	700	600	700	600	800
PL	2035	2035	2485	2485	2535	2535	3035	3035
e	1600	1600	1900	2000	1900	2000	2200	2100

NW	PW
1750	1780
2000	2030
2200	2230
2250	2280

DH = Dock height
DW = Door width
ÜK-FF= Finish floor level
ÜK-H = Yard level
PL = Pit lenght
PW = Pit width
PD = Pit depth
NL = Nominal lenght
NW = Nominal width
LH = leveller height

by others
(1) Conduit for wiring internal diameter min.70mm; angles < 45°
Left/right, acc. specification of sales company.
(2) Cast in frame (suggestion: L 70x70x7)
(3) Steel profile, e.g. angle 120x80x10
(4) plate e.g. 430x5
(5) angle e.g. LPN 120x10-100

Attention
- Do not deviate from mesurments given.
- The pit walls must be vertical.
- The corners of the pit must be square
(diagonals must be equal)
- The preparation of the pit by others.

It is forbidden by law to copy, duplicate this document, to transmit it to any third party or to misuse it in any way. The drawing remains our property and is to be returned immediately after use.

General tolerance EN ISO 13920-BF

	Date	Name
Drawn	17.04.2013	bra
Released	27.05.2014	bb
Blocked		
Archived		

Index	Modification	Date	Name
01	mod-no 12-14	13.05.2014	bra

ASSA ABLOY
ASSA ABLOY Entrance Systems

Version: 3
Material:
Semifinished product:
Printed:
Scale: 1 : 25
Weight:
Subject: DL6020T/DL6120T type P with tail lift NL<=3000
Drawing Number: 5143.0262
Sheet: 1
1 Sheets
Replaced by:
Format: A2